



1- Plumbing Copy 1
3/8" = 1'-0"

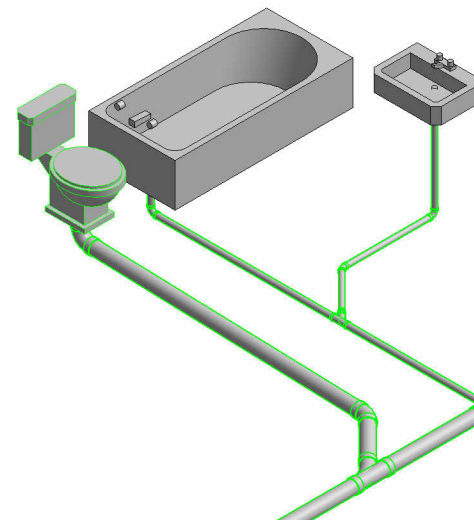

3D Copy 2

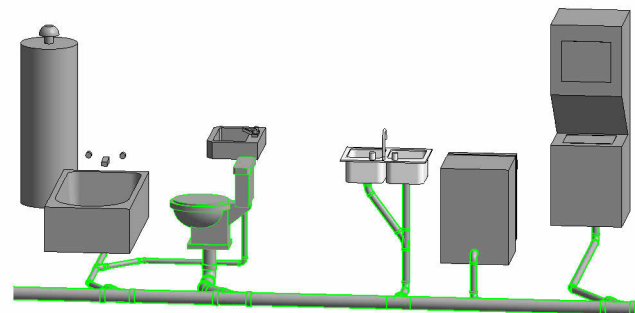

3D Copy 1

Tao Precision

Client Name

Tao Mgt Ltd

Project Name

3113 Broad St

Sheet Name

Sanitary plan

Email

architects
@taoprecision.com

Website

taoprecision.com

Phone Number

929-374-4853

Checked By

Mr.Hackney

Drawn By

Tao Precision

Scale 1/8"=1"

11/4/2022 3:30:41 PM