

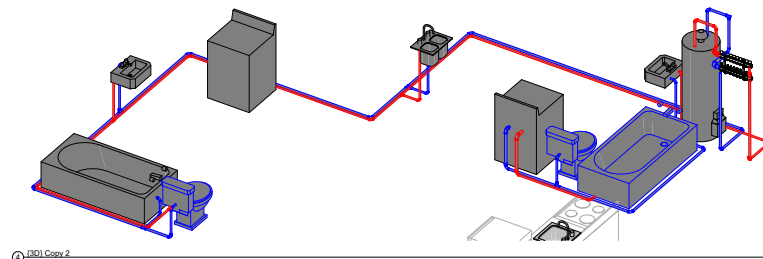


1 - Plumbing  
1/8" = 1'-0"

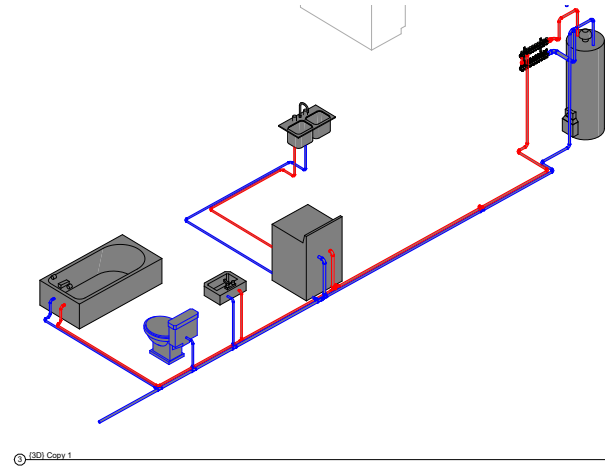

B01

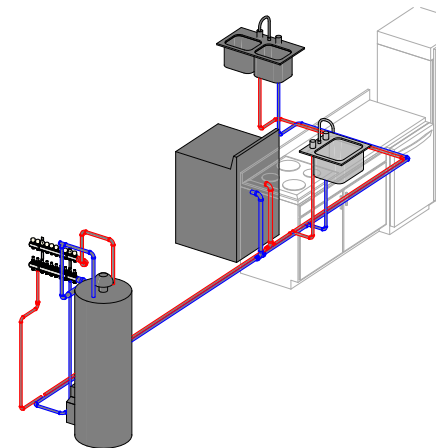

Tao Precision

Client Name

Tao Mgt Ltd

Project Name

3113 Broad St

Sheet Name

Planned  
Plumbing

Email

architects  
@taoprecision.com

Website

taoprecision.com

Phone Number

929-374-4853

Checked By

Mr.Hackney

Drawn By

Tao Precision

Scale 1/8"=1"

10/31/2022 11:02:15 AM